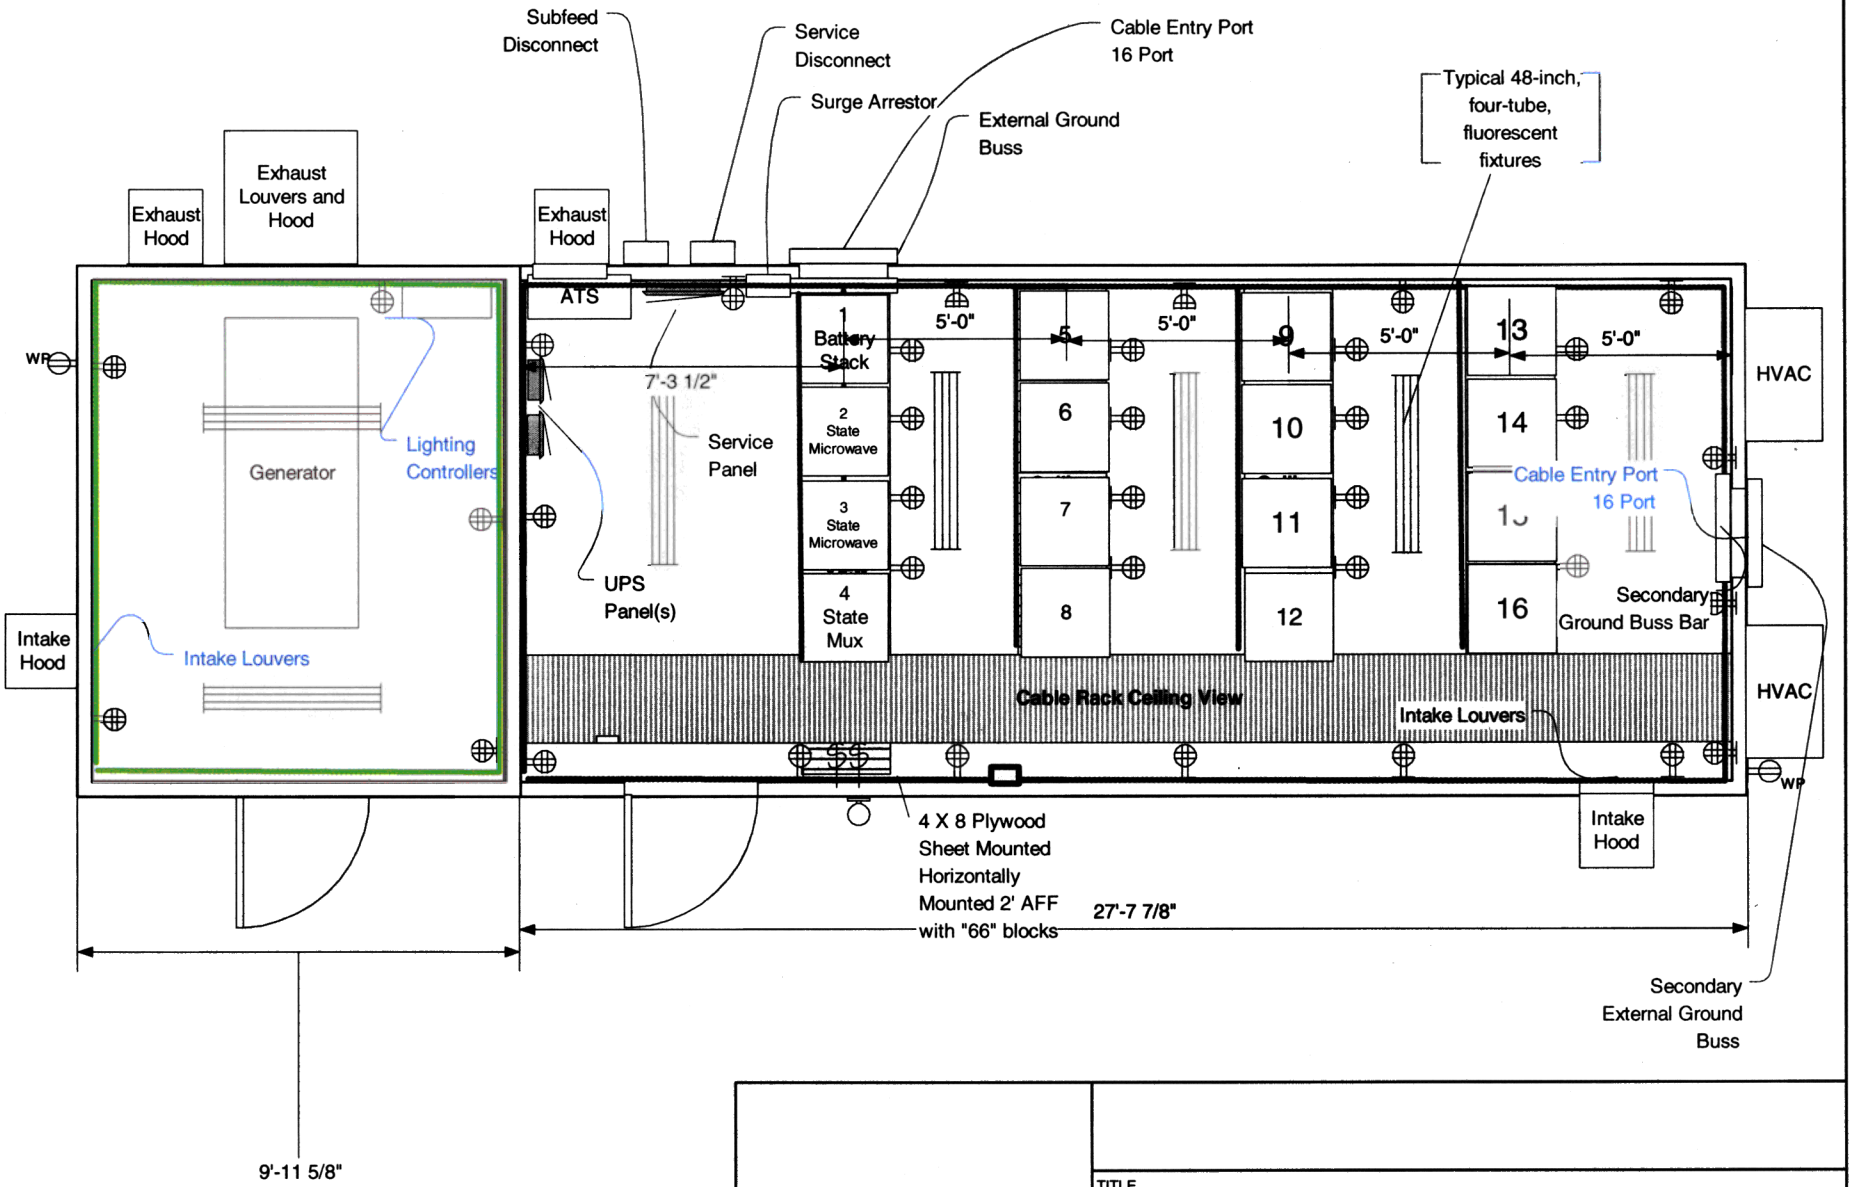

	TITLE: Typical 12` X 38` Equipment Shelter			
DRAWN BY: RAB	SIZE: A	FSCM NO	DWG NO: DBM-10-23-2002	REV: A
FILENAME: 12X38 HARFORD COUNTY EQUIPMENT LAYOUT REVISED 10_23_2002.VSD	SCALE: 1/4" = 1'-0"		SHEET: 1 OF 1	

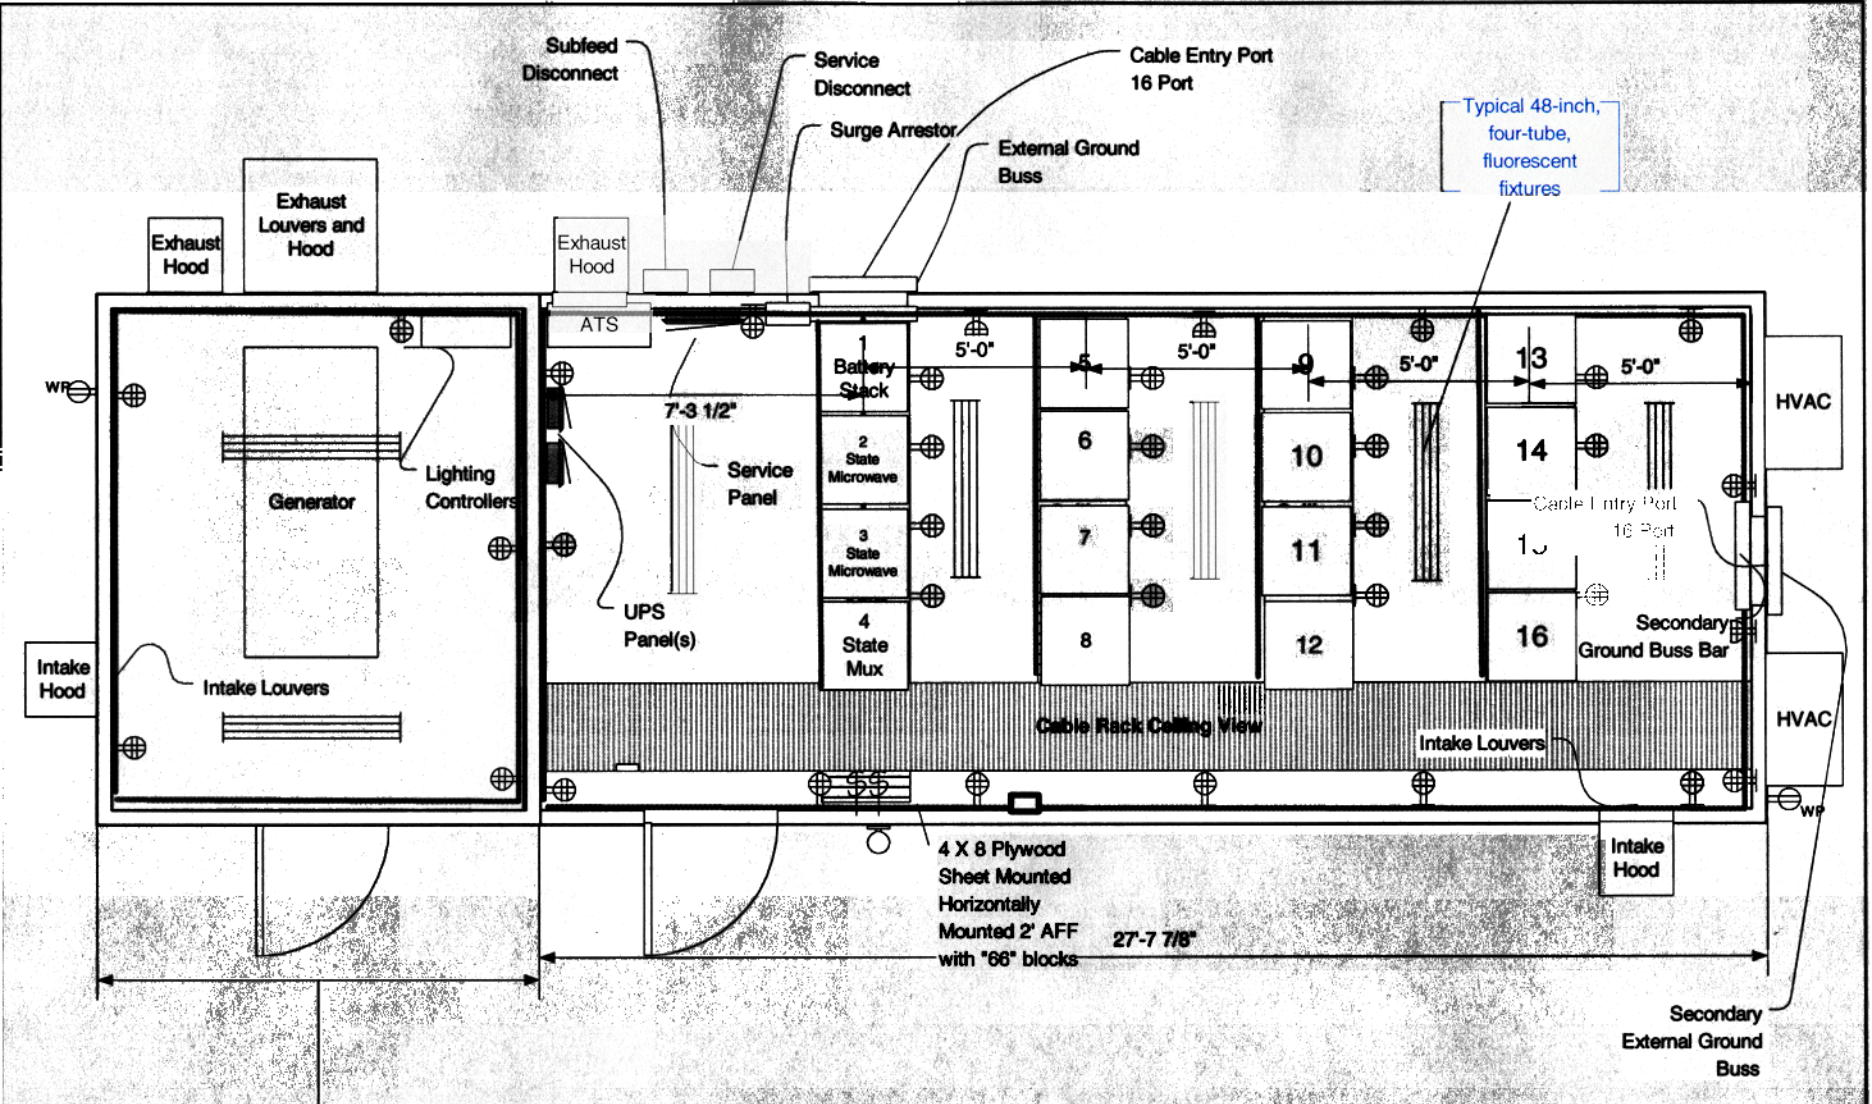

	TITLE: Typical 12' X 38' Equipment Shelter			
DRAWN BY: RAB	SIZE: A	FSCM NO	DWG NO: DBM-10-23-2002	REV: A
FILENAME: 12X38 HARFORD COUNTY EQUIPMENT LAYOUT REVISED 10_23_2002.VSD	SCALE: 1/4" = 1'-0"		SHEET: 1 OF 1	